


Type text here

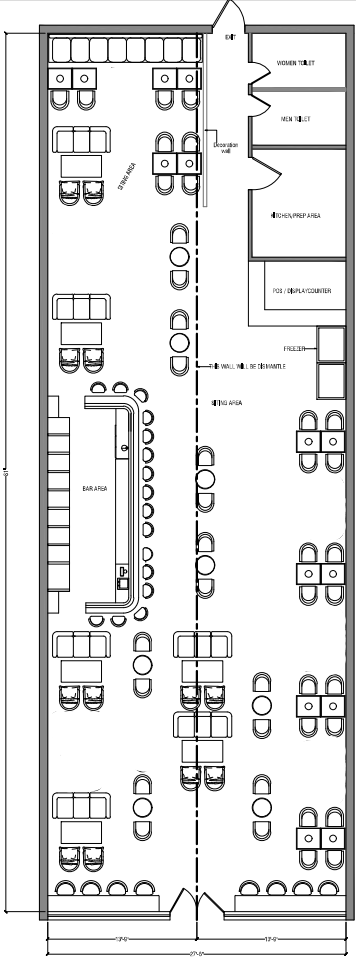

STAMP

PROJECT

RESTAURANT DESIGN

TITLE

LAYOUT PLAN

CONSULTANT

DRAWN BY: SA
DATE: 13-September-2020
SCALE: N.T.S.

DRAWING NO: A-1